Top view
Scale: 1:20

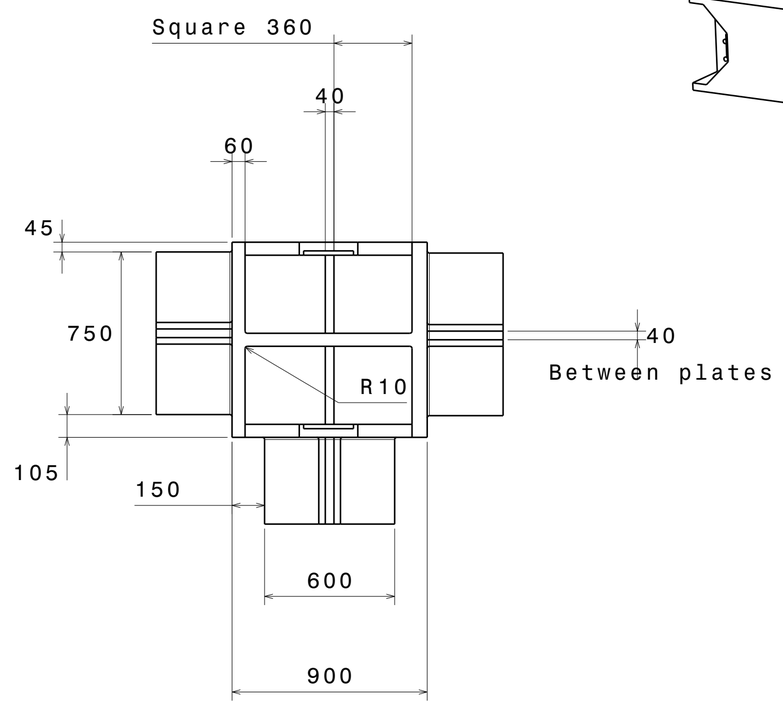

Isometric view

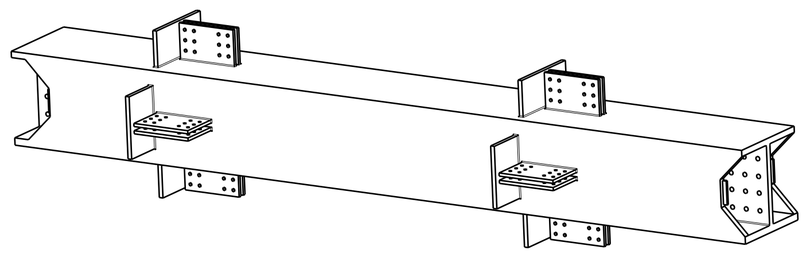

Section view A-A
Scale: 1:20

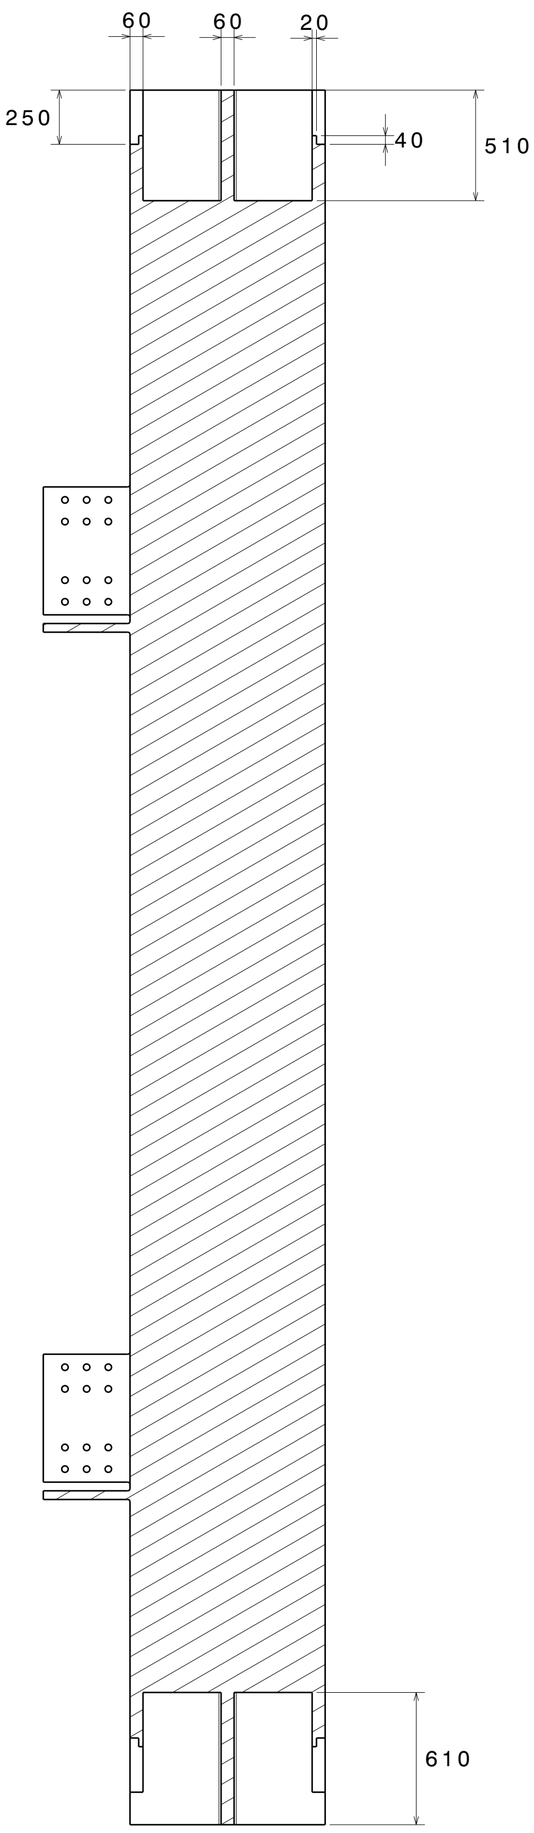

Section view C-C
Scale: 1:20

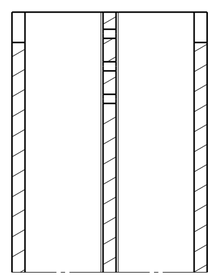

Front view
Scale: 1:20

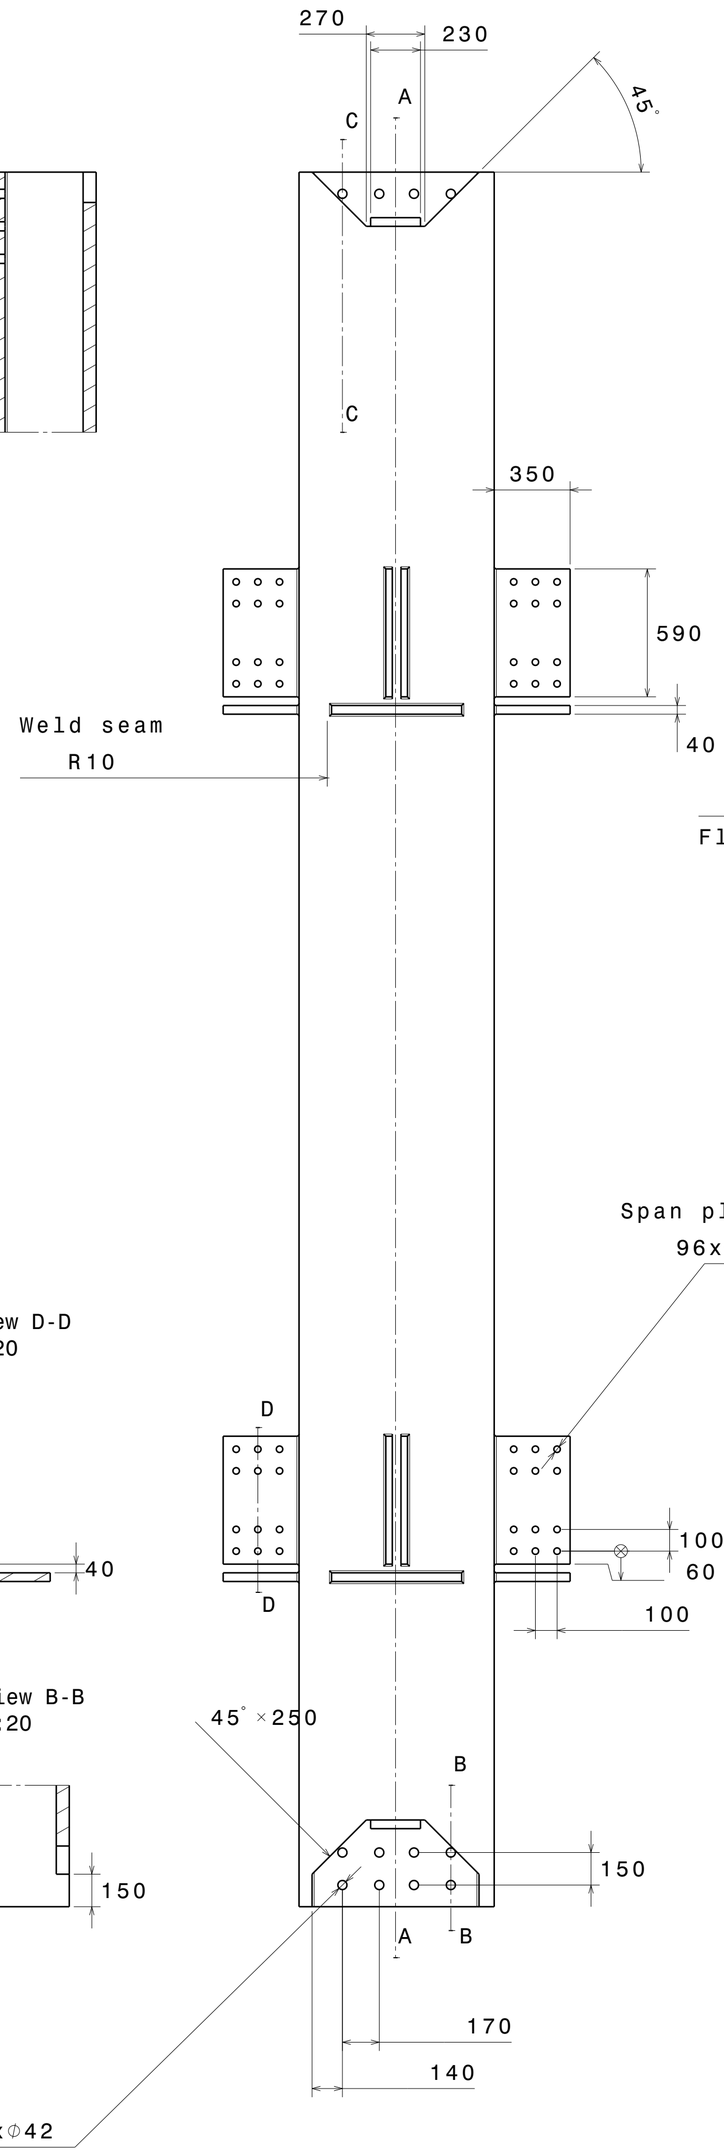

Right view
Scale: 1:20

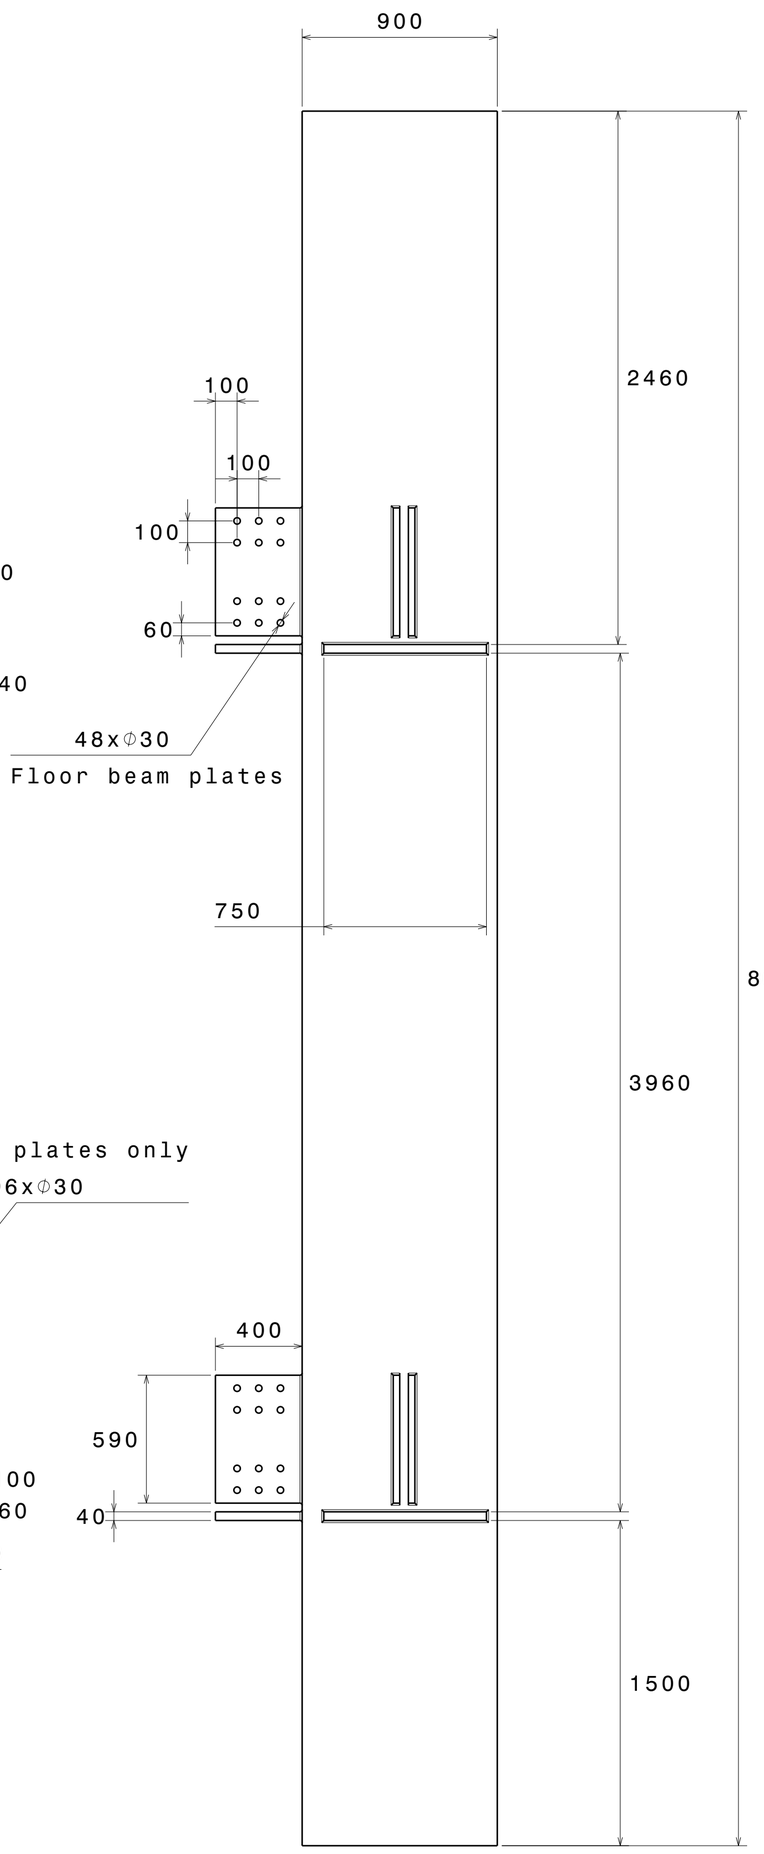

Section view D-D
Scale: 1:20

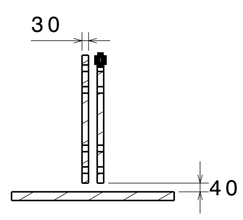

Section view B-B
Scale: 1:20

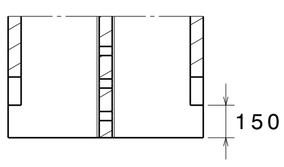

Dimensions in Millimetres

DESIGNED BY: Raphael Chryslar		Towers' vertical steel box-column (concrete filled)	
DATE: 05/10/2025			
CHECKED BY: TBD			
DATE: XXX			
SIZE A1		Chryslar Design Bureau	
SCALE 1:1	WEIGHT (kg) 18,342.89	DRAWING NUMBER TOS-001	SHEET 1/1

Property of the World Technology Center on behalf of the Chryslar Design Bureau.