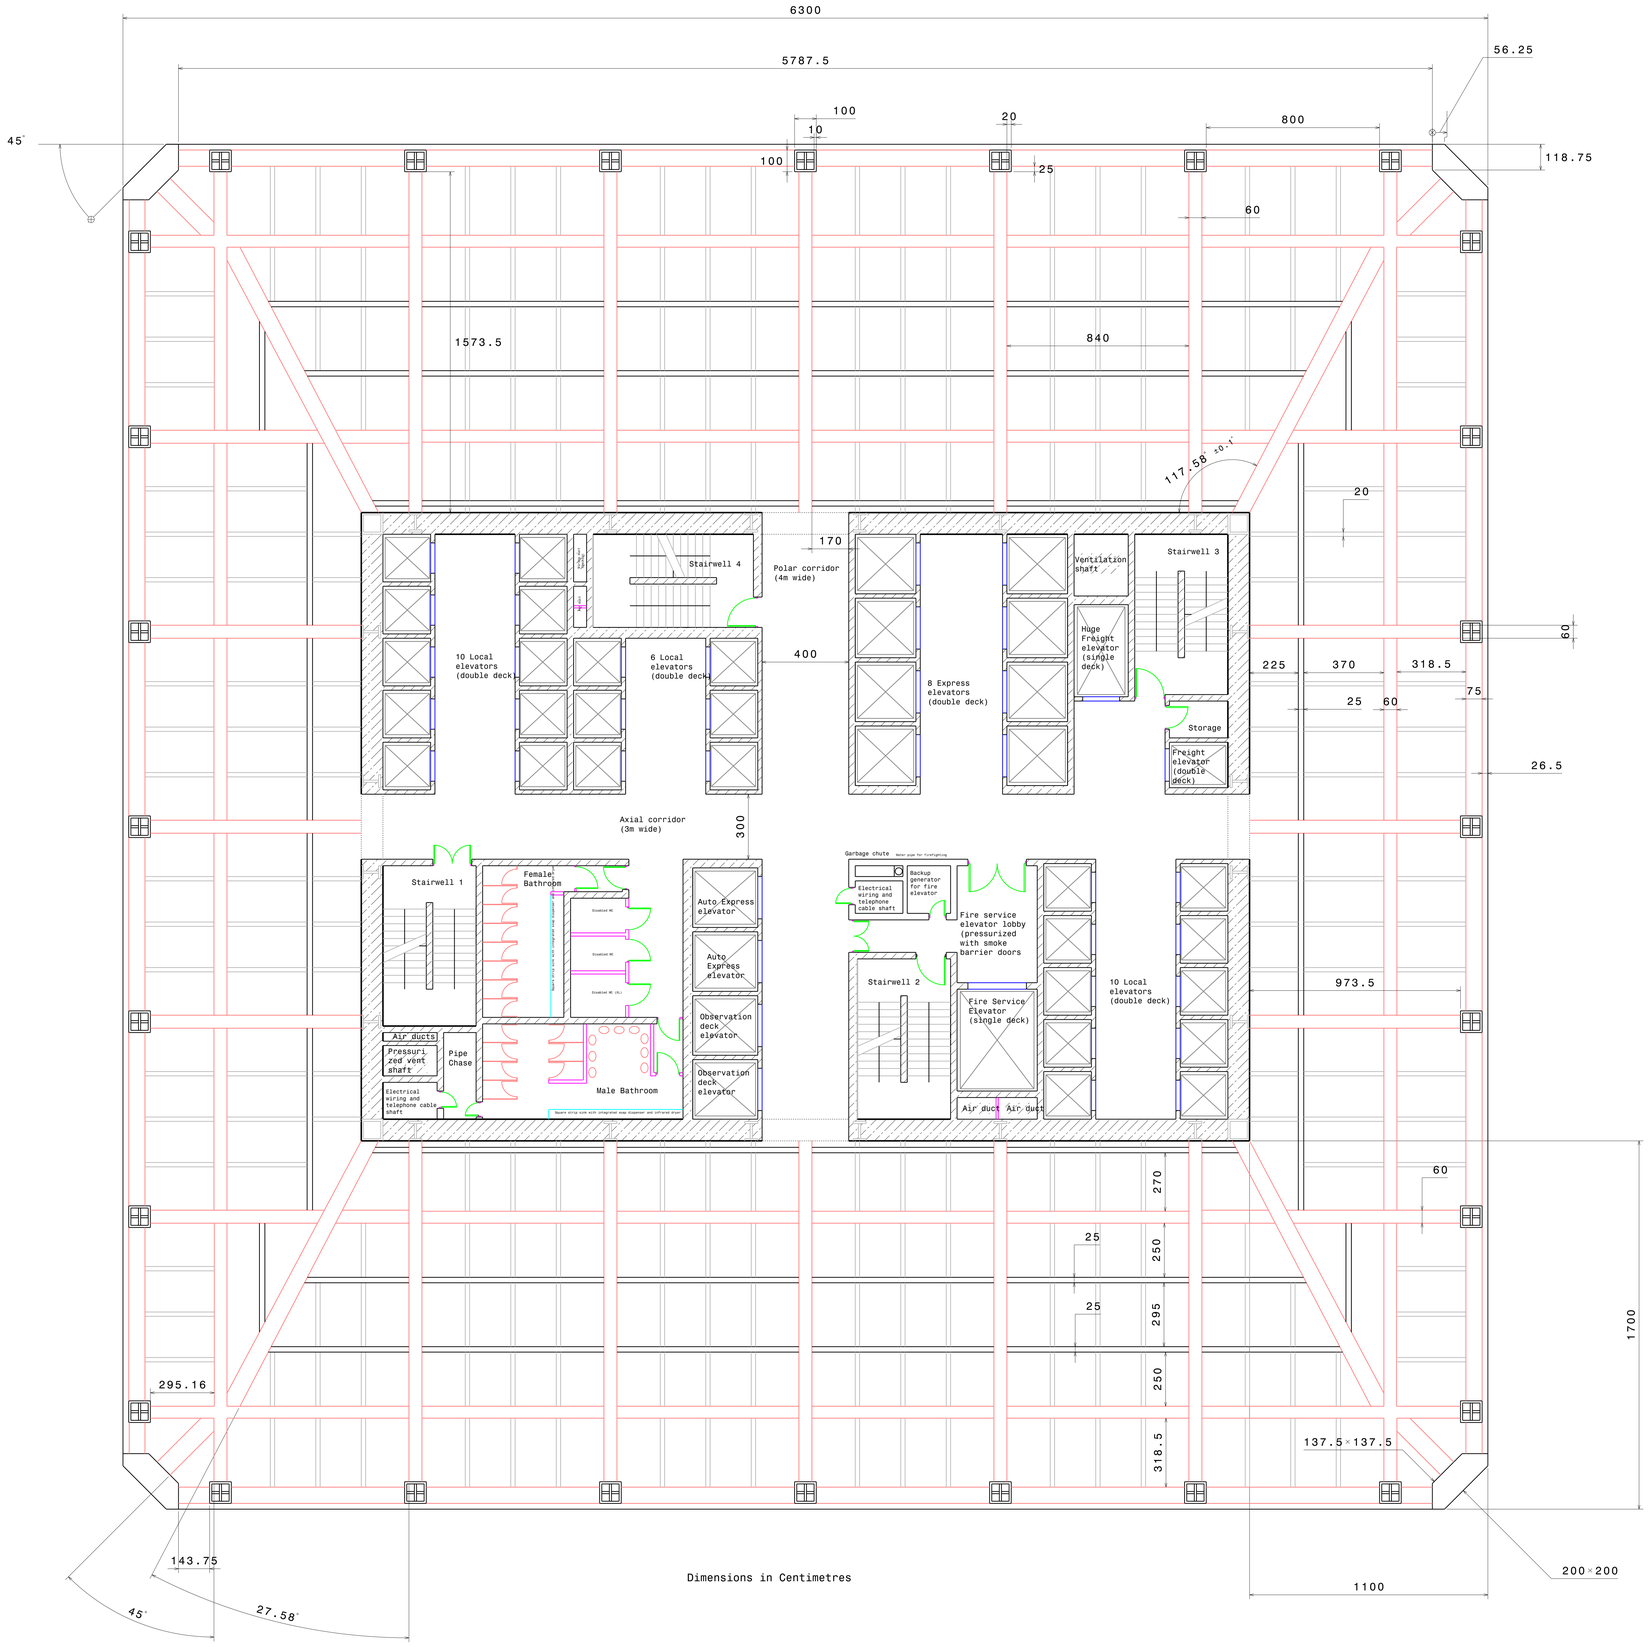

Dimensions in Centimetres

DESIGNED BY: Raphael Chryslar	General structural layout floorplan (World Tech Center towers)
DATE: 03/09/2025	
CHECKED BY: Tom De Vuyst	
DATE: TBD	
SIZE: A0	Chryslar Design Bureau
SCALE: 1:50	WEIGHT (kg): XXX
DRAWING NUMBER: GEN WTCT-003	SHEET: 1/1

Property of the World Technology Center project team